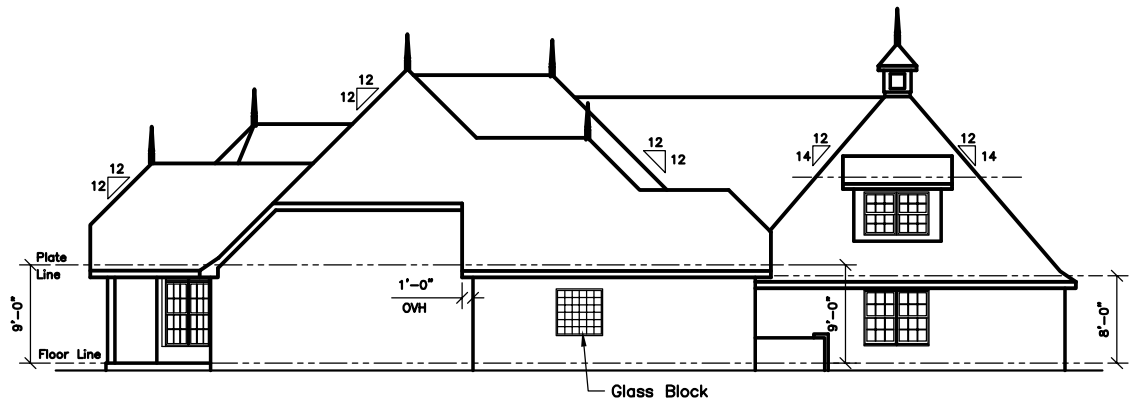

LEFT ELEVATION
SCALE: 1/8"=1'-0"

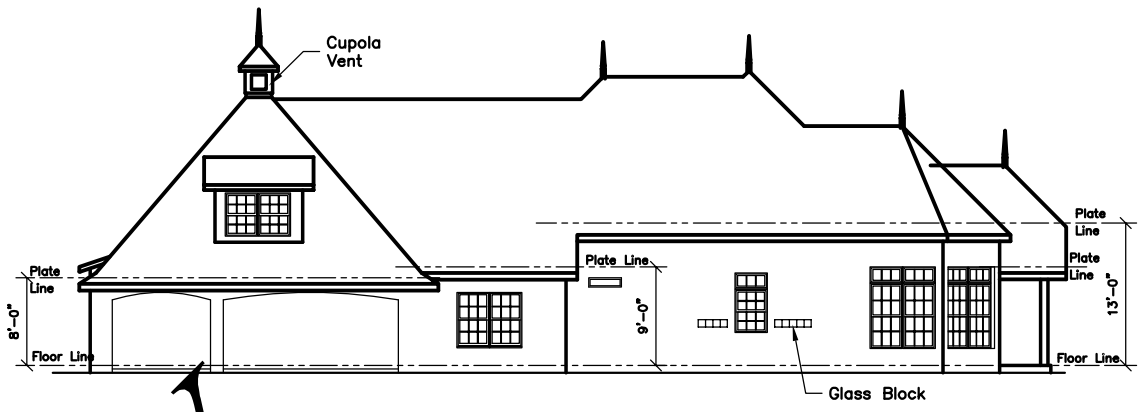

RIGHT ELEVATION
SCALE: 1/8"=1'-0"

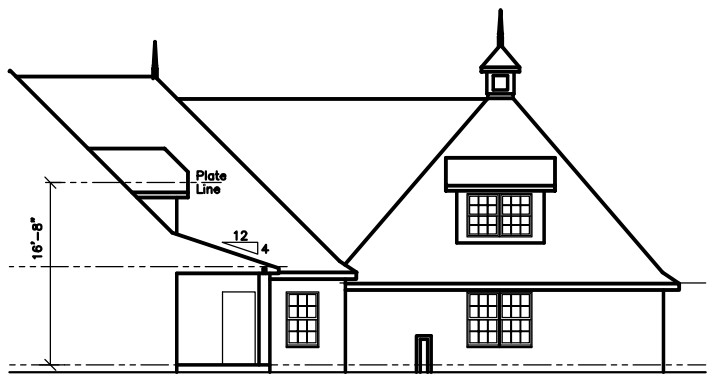

VIEW THRU COURT YARD
SCALE: 1/8"=1'-0"

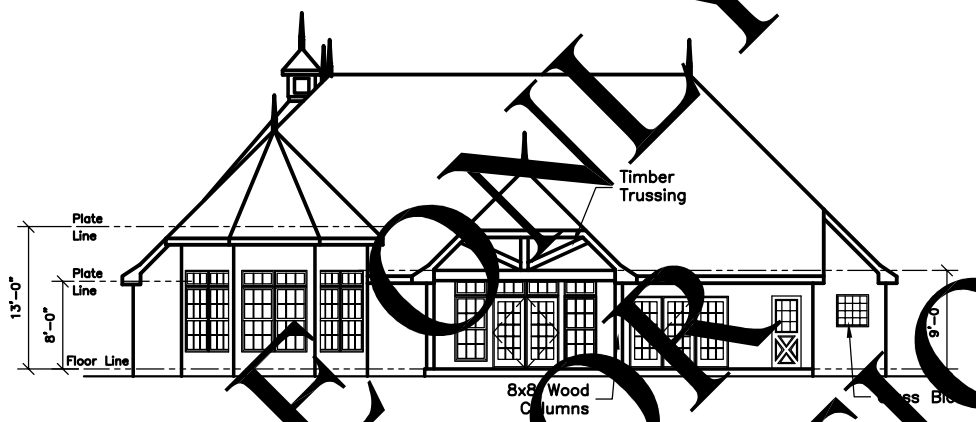

REAR ELEVATION
SCALE: 1/8"=1'-0"

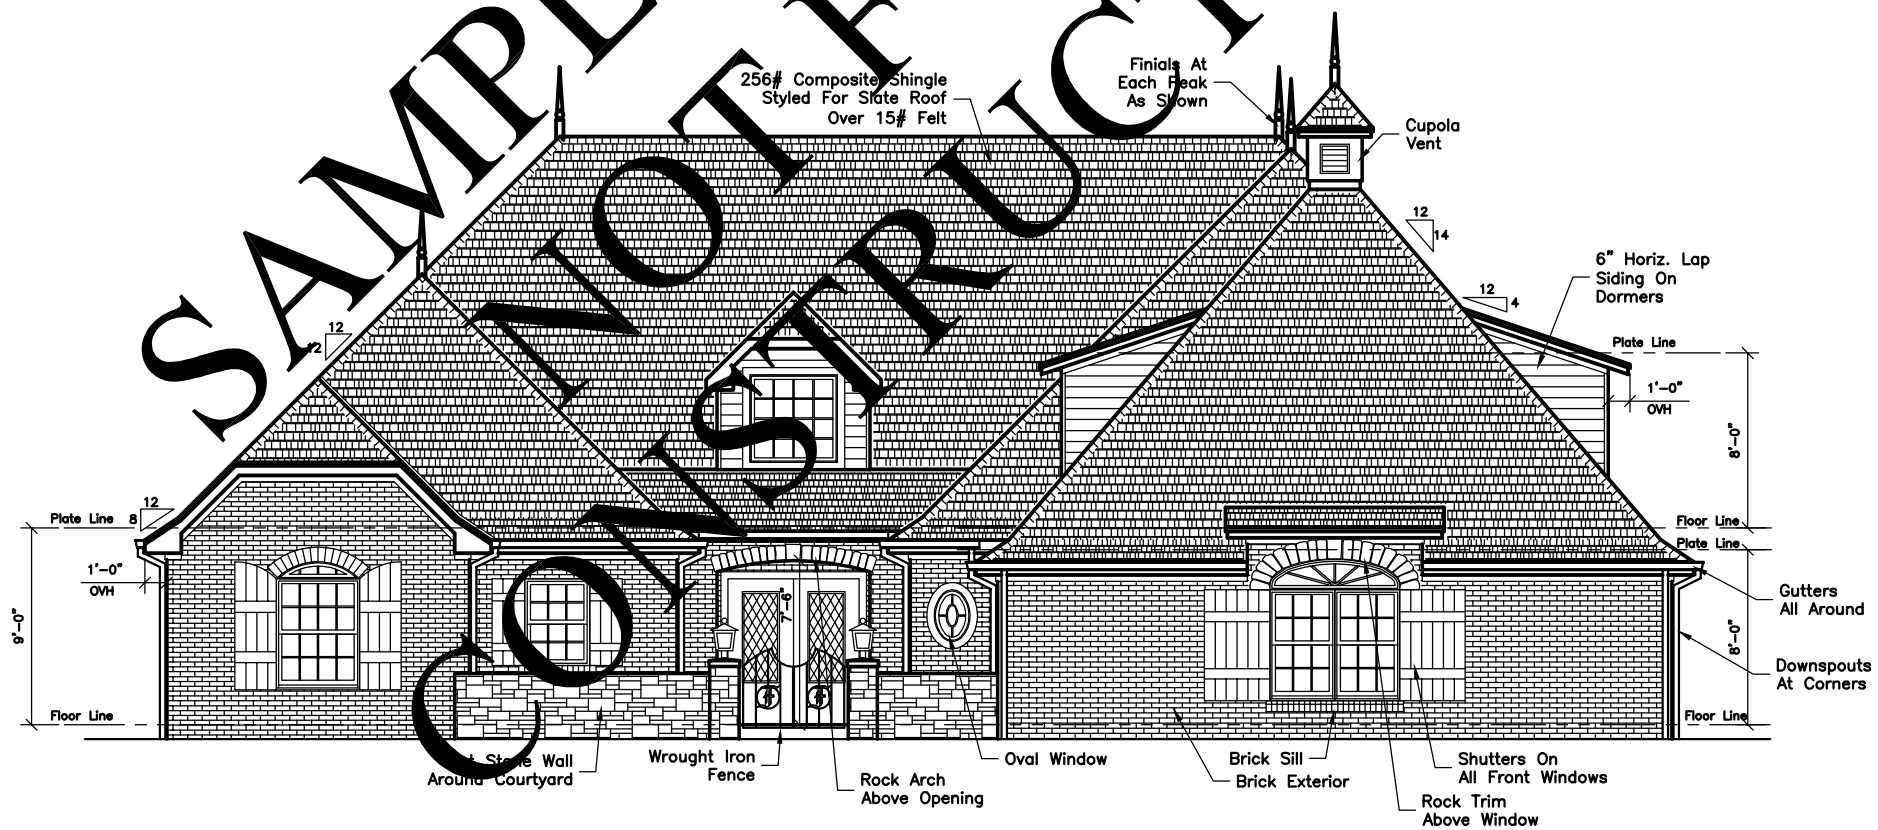

FRONT ELEVATION
SCALE: 1/4"=1'-0"

NOTES

1) Colors, products and materials are subject to change as per Owners.

2) See Floor Plan sheet 3 for detail information on windows and doors.

3) Finished floor elevation is unknown but is to be a minimum of 8" above surrounding grade, or as allowed by local code. Surrounding ground surface is to be graded at 10:1 slope away from house for a minimum of 6 feet in all directions, or to property lines.

SAMPLE ONLY
NOT FOR
CONSTRUCTION

"For by grace are ye saved through faith; and that not of yourselves: it is the gift of God: 9 Not of works, lest any man should boast." Ephesians 2:8,9

BOB & TINA FRITTS
CUSTOM HOME PLANS

DWG. BY: D. Loveday | EXTERIOR
DATE: 06-25-05 | ELEVATIONS
DWG. NO: 0506-ELEVATION

LOVEDAY DESIGNS
1217 North 11th Street
Duncan, OK. 73533
Phone (580) 252-0489
dgloveday@sbcglobal.net

SHEET
5
11